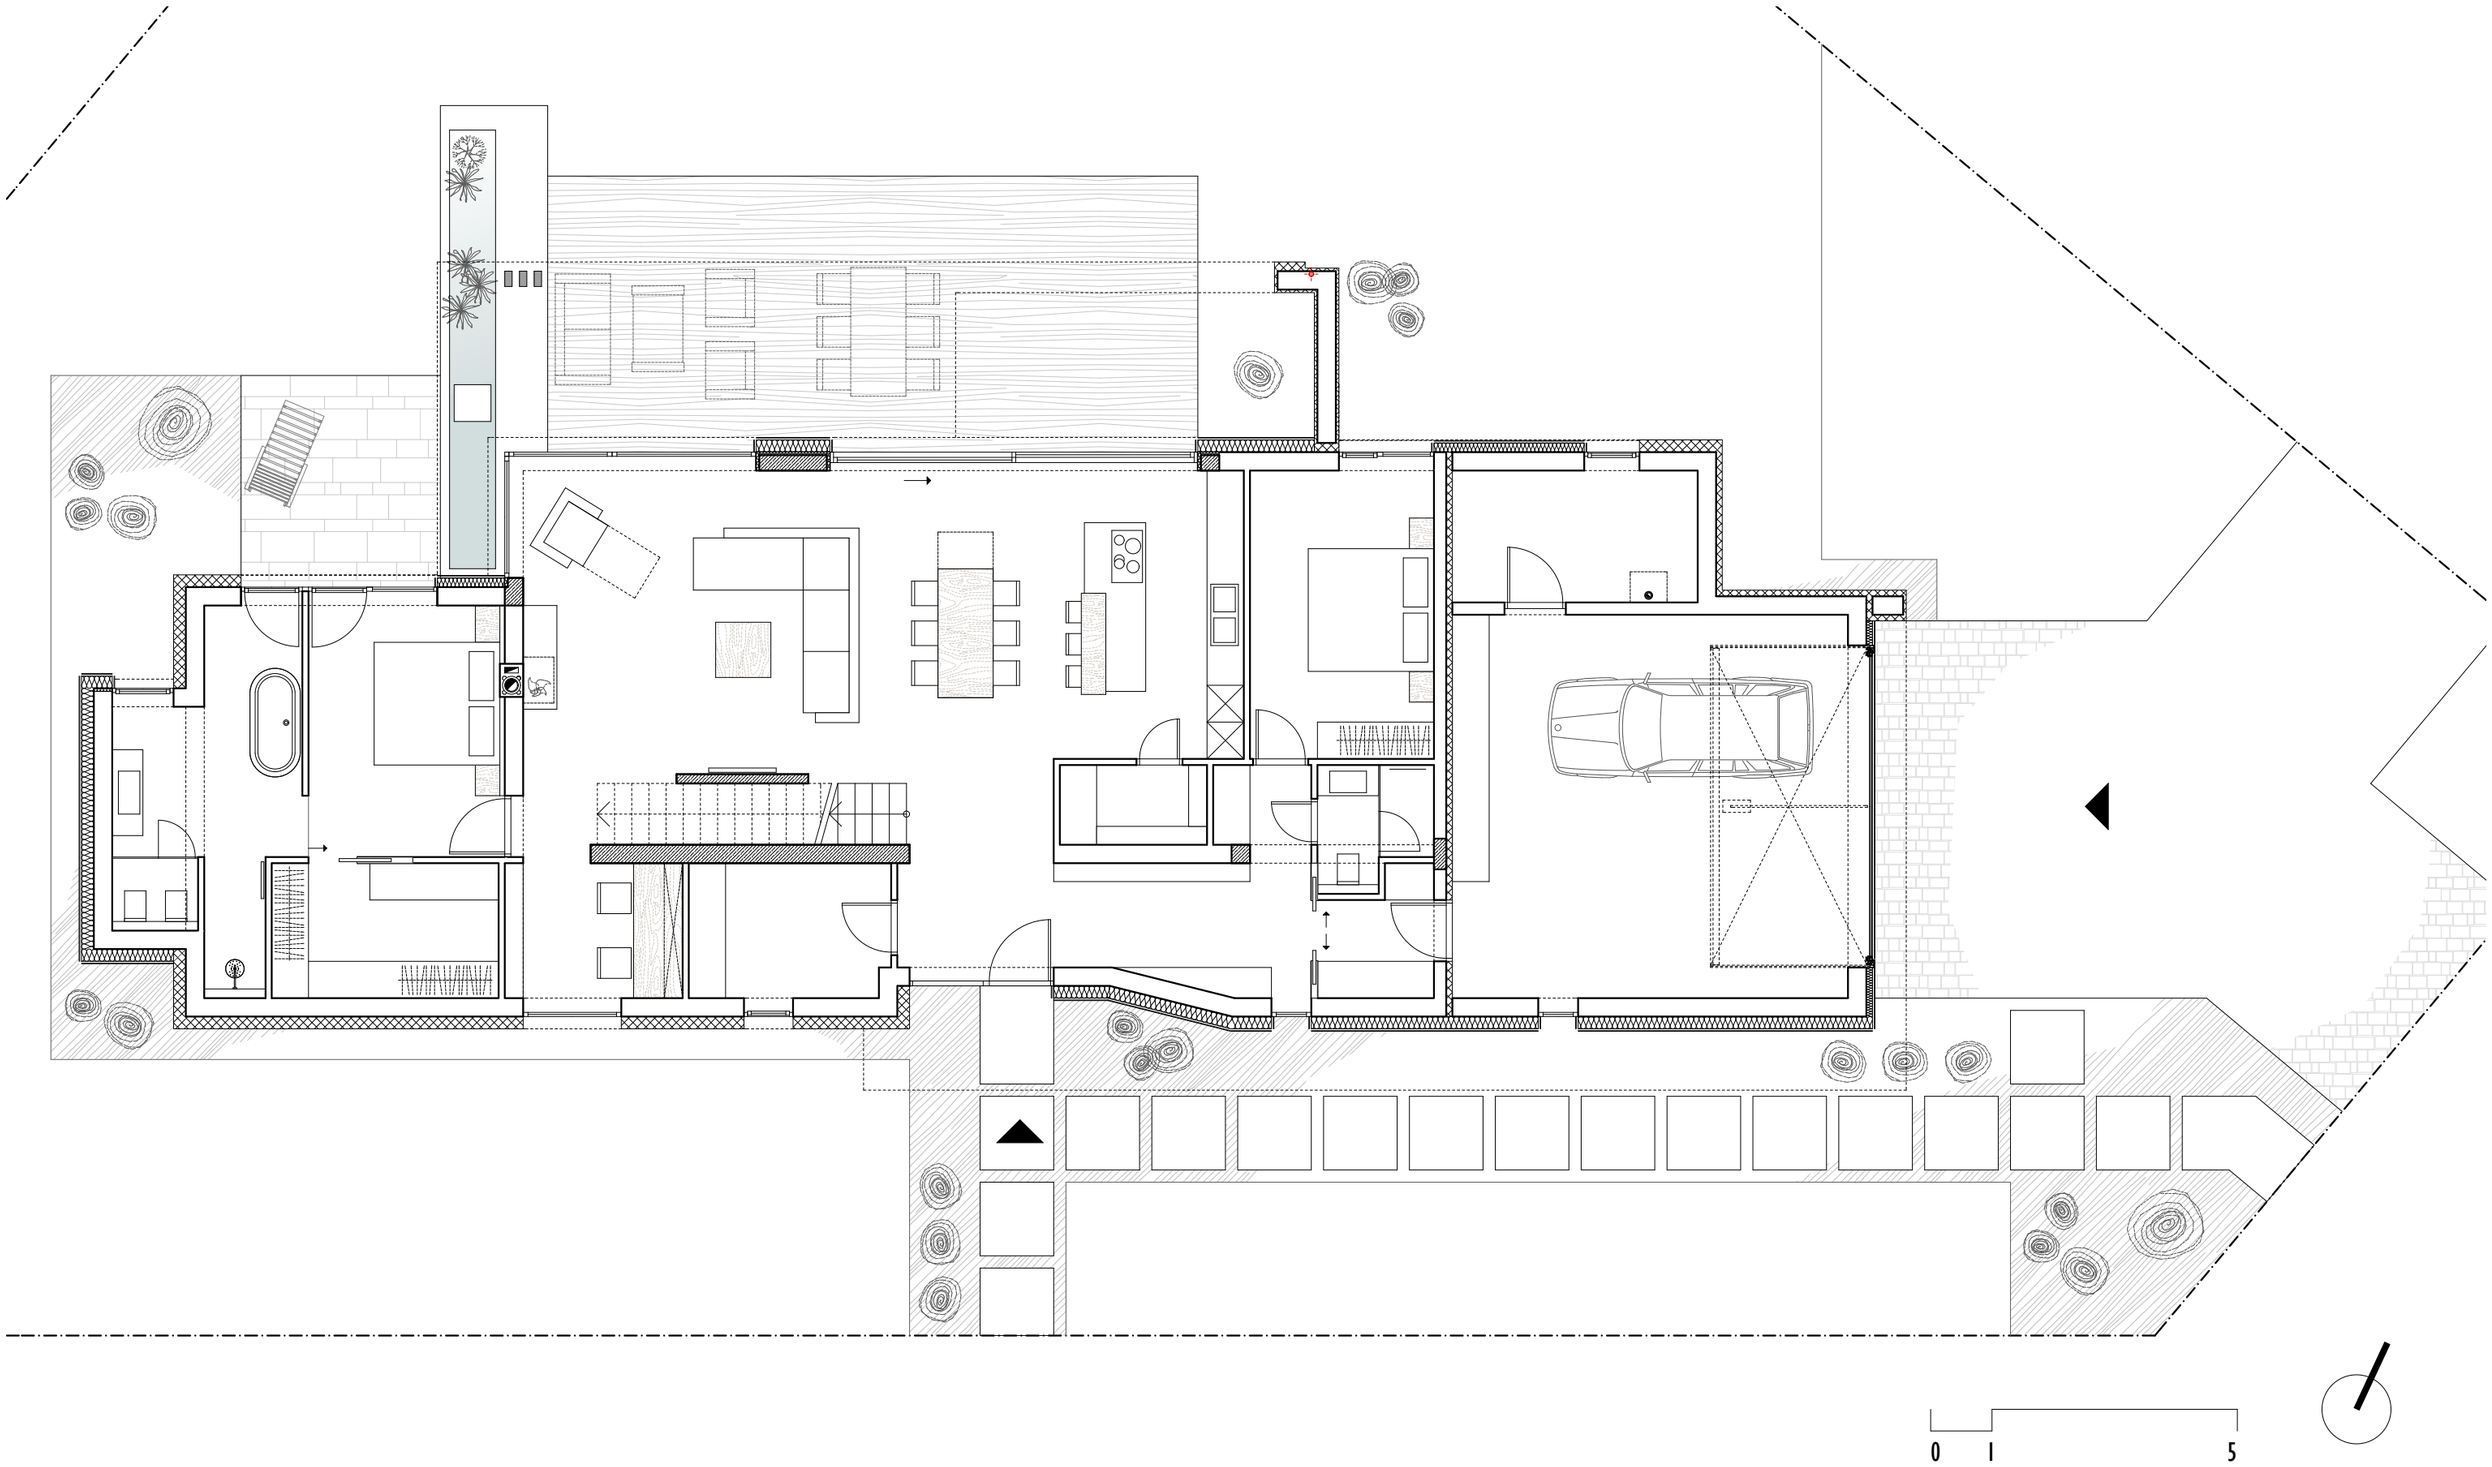

FIRST FLOOR