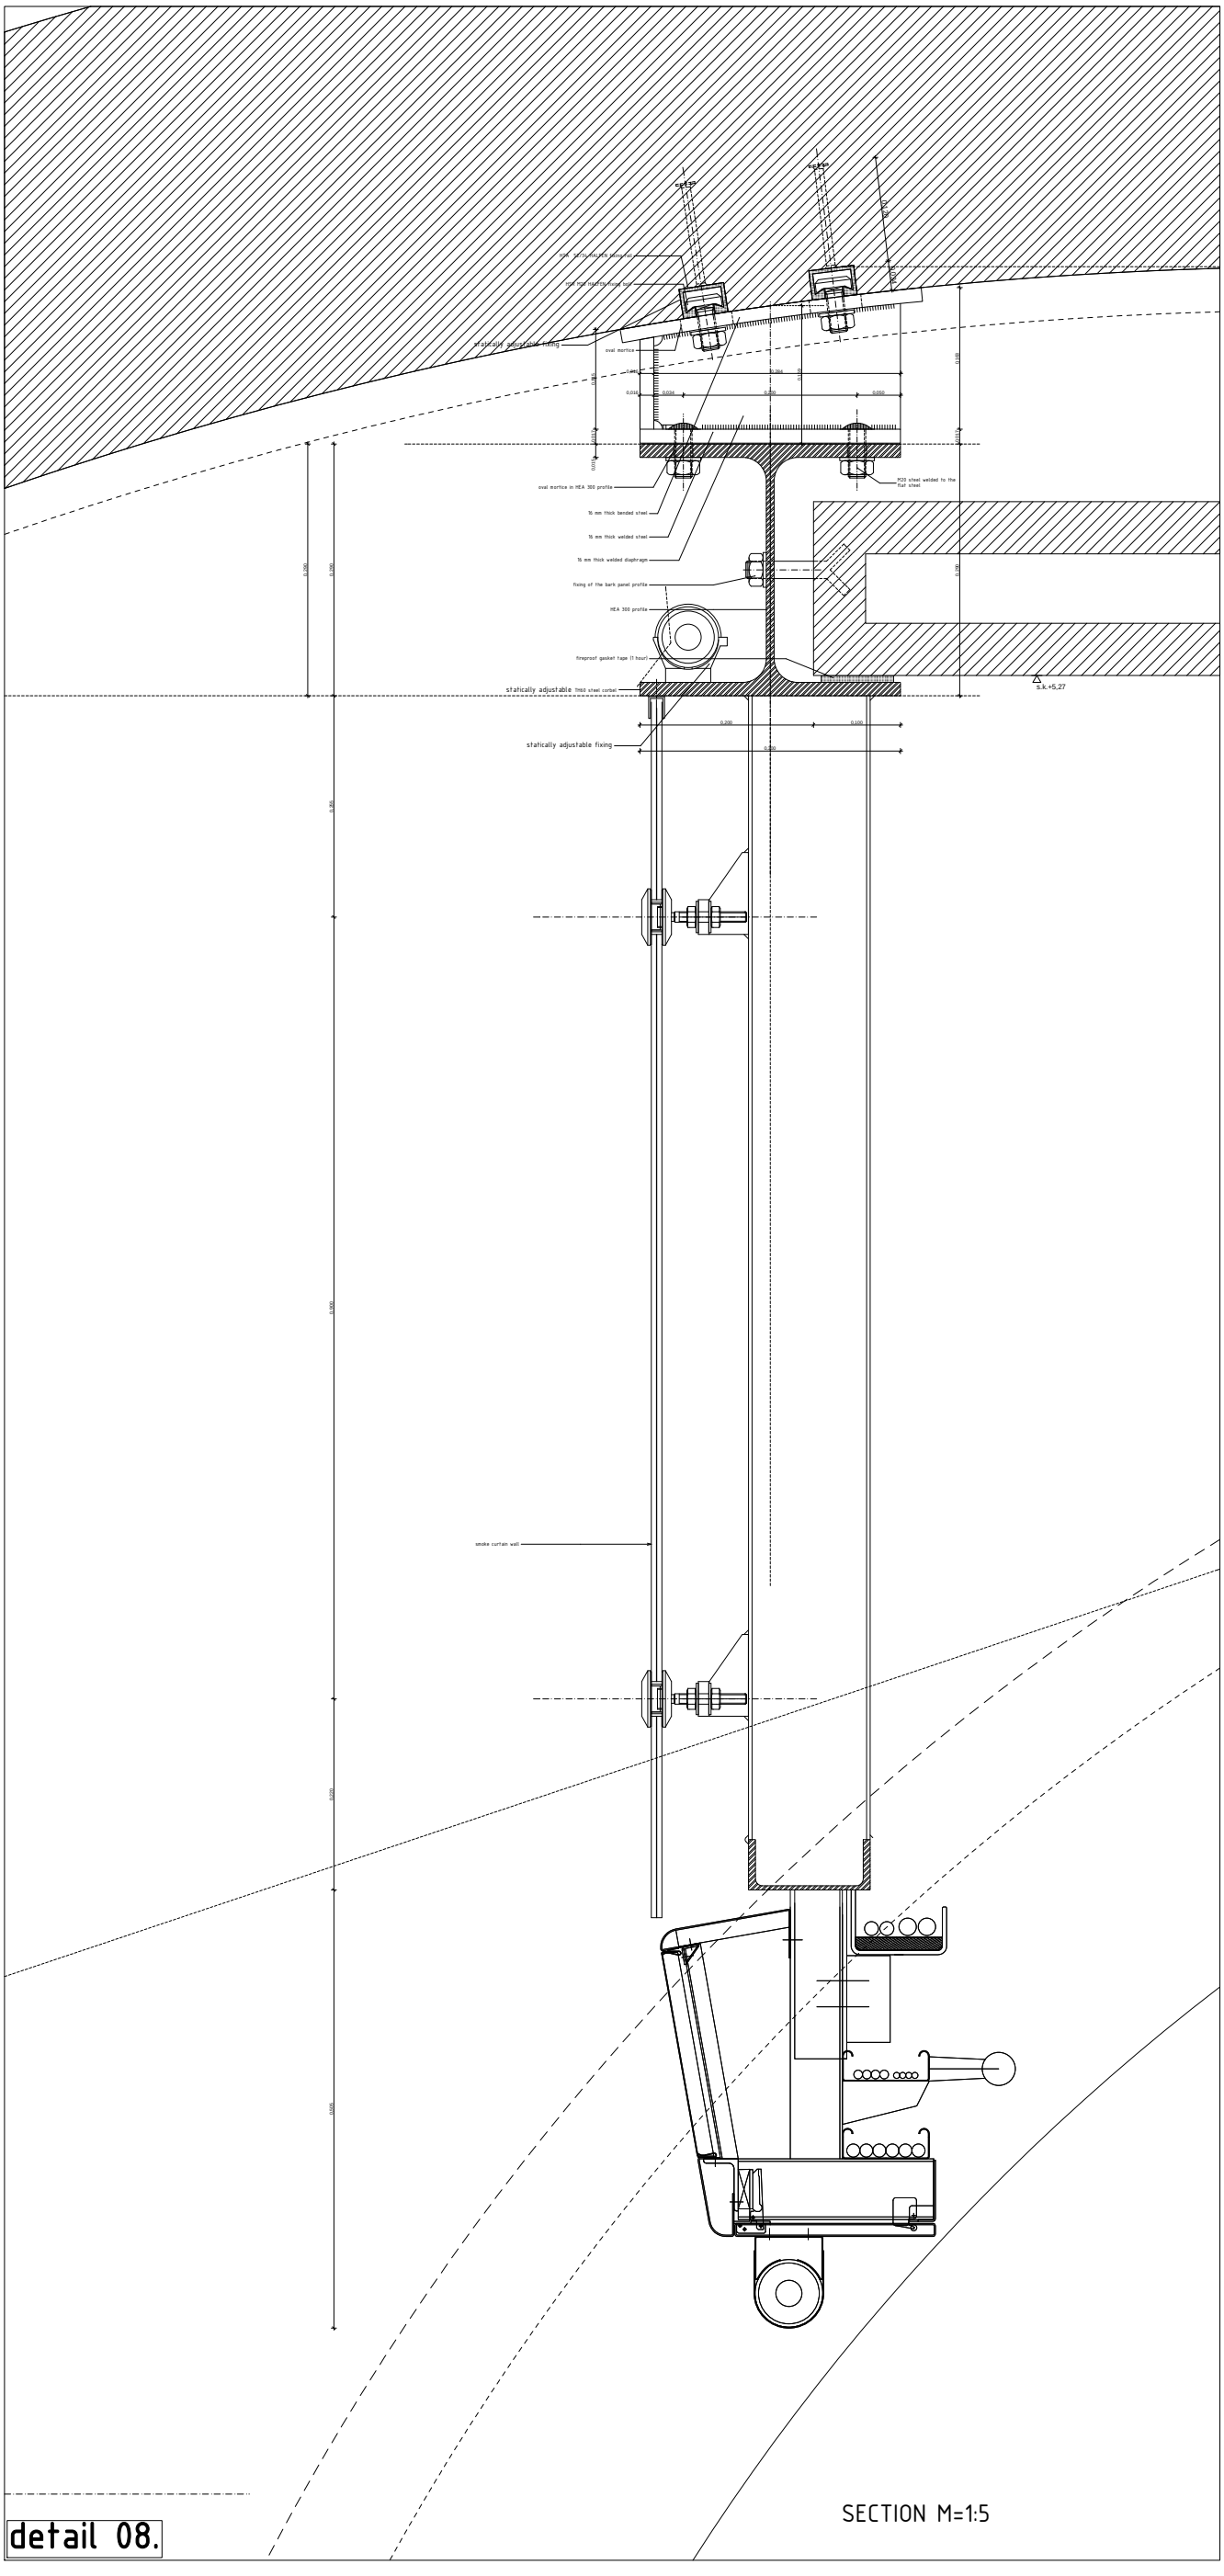
statically adjustable fixing
oval mortice
oval mortice in HEA 300 profile
16 mm thick bended steel
16 mm thick welded steel
16 mm thick welded diaphragm
fixing of the bark panel profile
HEA 300 profile
fireproof gasket tape (1 hour)
statically adjustable fixing
smoke curtain wall
s.k.+5,27
SECTION M=1:5

detail 08.